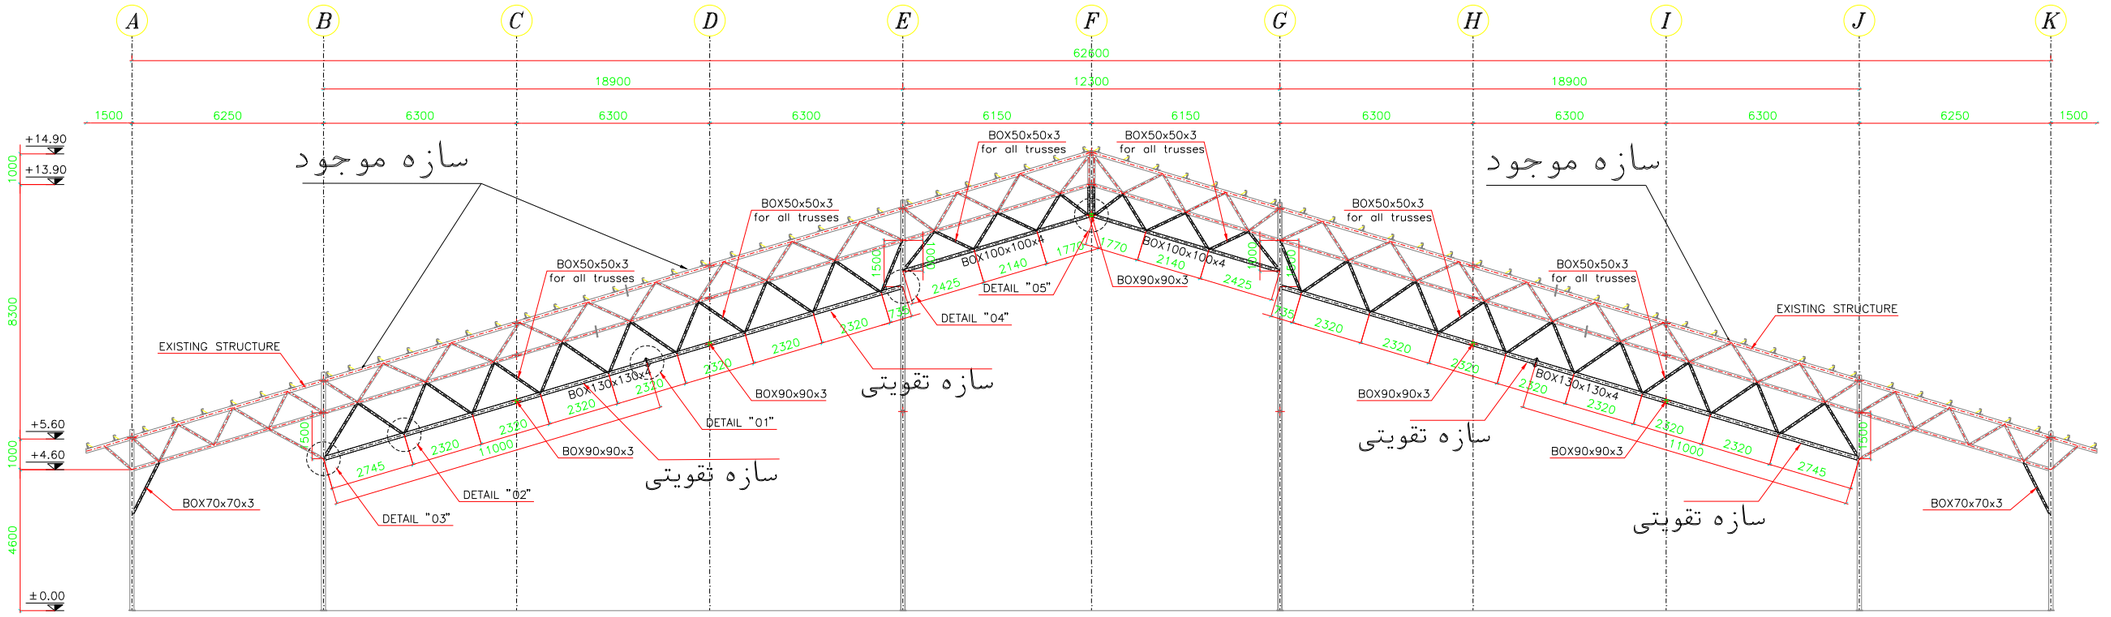

TYPICAL FRAME VIEW
SCALE 1:100

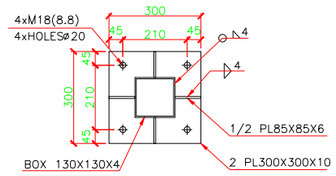

DETAIL "01"
SCALE 1:10

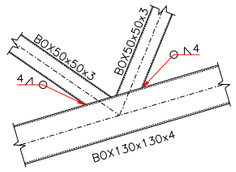

DETAIL "02"
SCALE 1:10

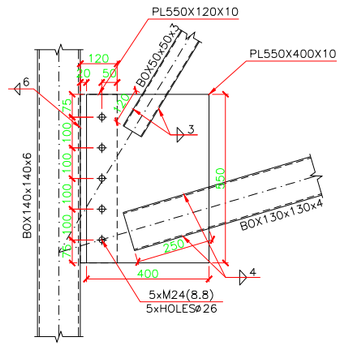

DETAIL "03"
SCALE 1:10

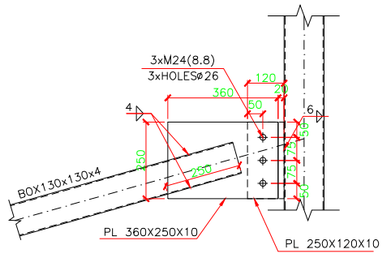

DETAIL "04"
SCALE 1:10

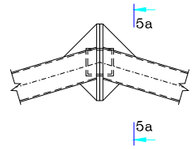

DETAIL "05"
SCALE 1:10

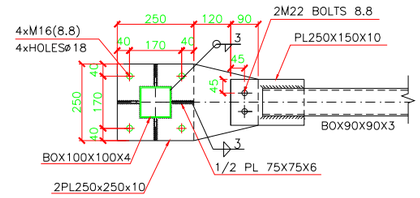

SECTIOB "5a-5a"
SCALE 1:10

REV.	DATE	SIGNATURE	REMARKS
01	1404/09/15	M.BEYGI	ISSUE FOR APPROVAL
00	1404/08/18	M.BEYGI	ISSUE FOR REVIEW

CONSULTANT:

SH 01
OF 01 06

PROJECT TITLE:

CONT.&PROJ.No.:

DRAWING TITLE:

PRODUCER:
DESIGN & ENGINEERING UNIT

	NAME	SIGNATURE	DATE	SCALE
DESIGNED	M.BEYGI		1404/09/15	
DRAWN	M.BEYGI		1404/09/15	
CHECKED			1404/09/15	
APPROVED			1404/09/15	

CLIENT:

SIZE	CLIENT DRAWING No.	SHEET	REV
A3	SHEET OF:		01